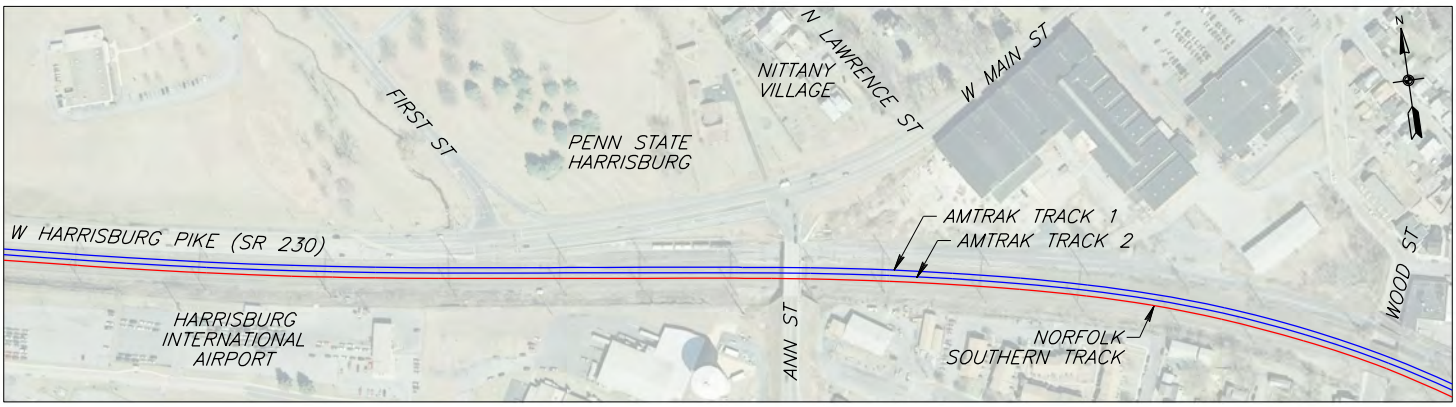

MIDDLETOWN STATION – EXISTING CONFIGURATION

0 400 800
SCALE IN FEET

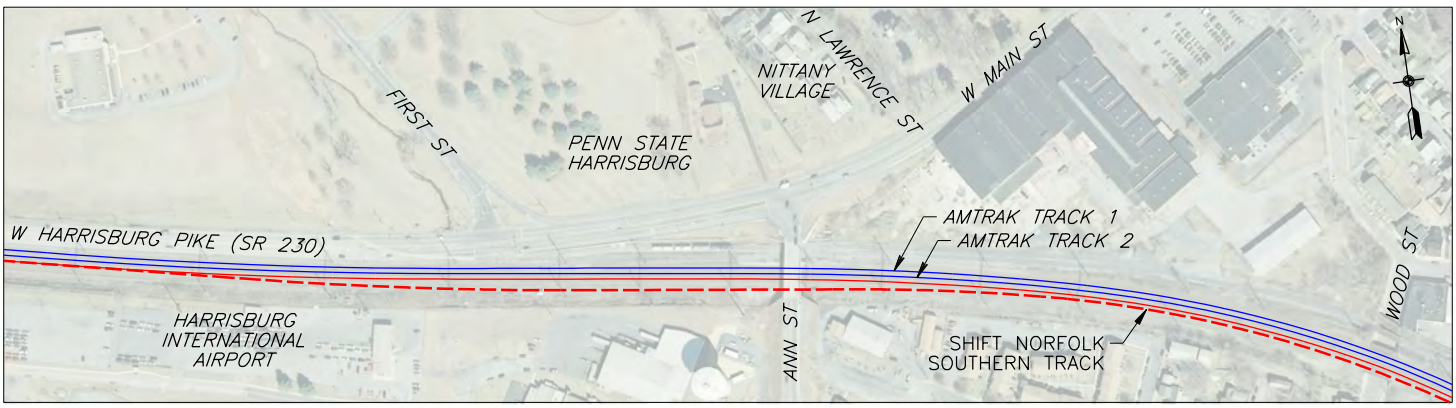

MIDDLETOWN STATION – NORFOLK SOUTHERN TRACK SHIFT

0 400 800
SCALE IN FEET

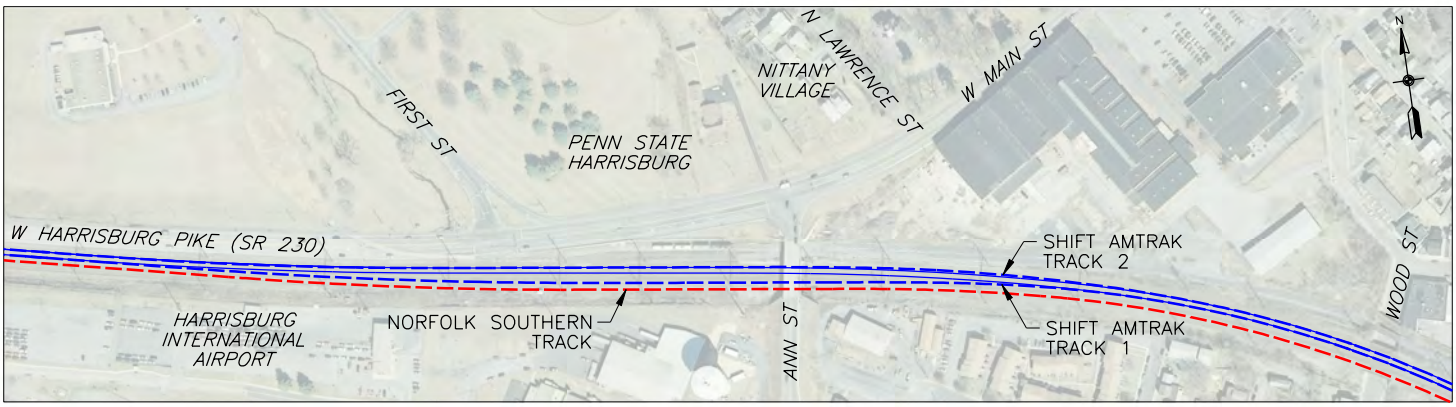

MIDDLETOWN STATION – AMTRAK TRACK SHIFT

0 400 800
SCALE IN FEET

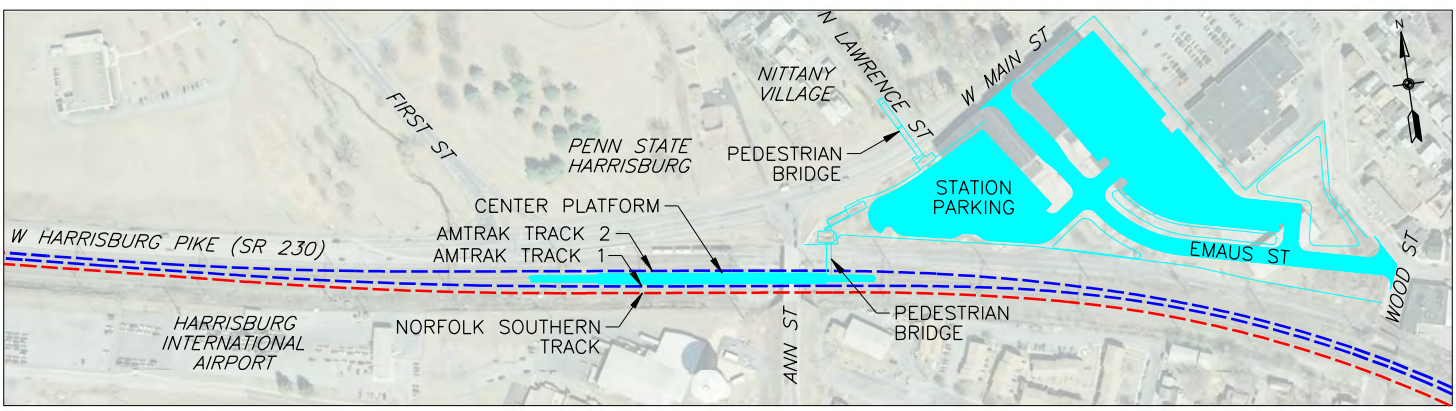

MIDDLETOWN STATION – STATION, PLATFORM, ELEVATOR AND PEDESTRIAN BRIDGE

0 400 800
SCALE IN FEET

Proposed Configuration - January 24, 2018